MEI	Borehole Freight Rear Slung Elevation & Planview	MINNESOTA ELEVATOR, INC.

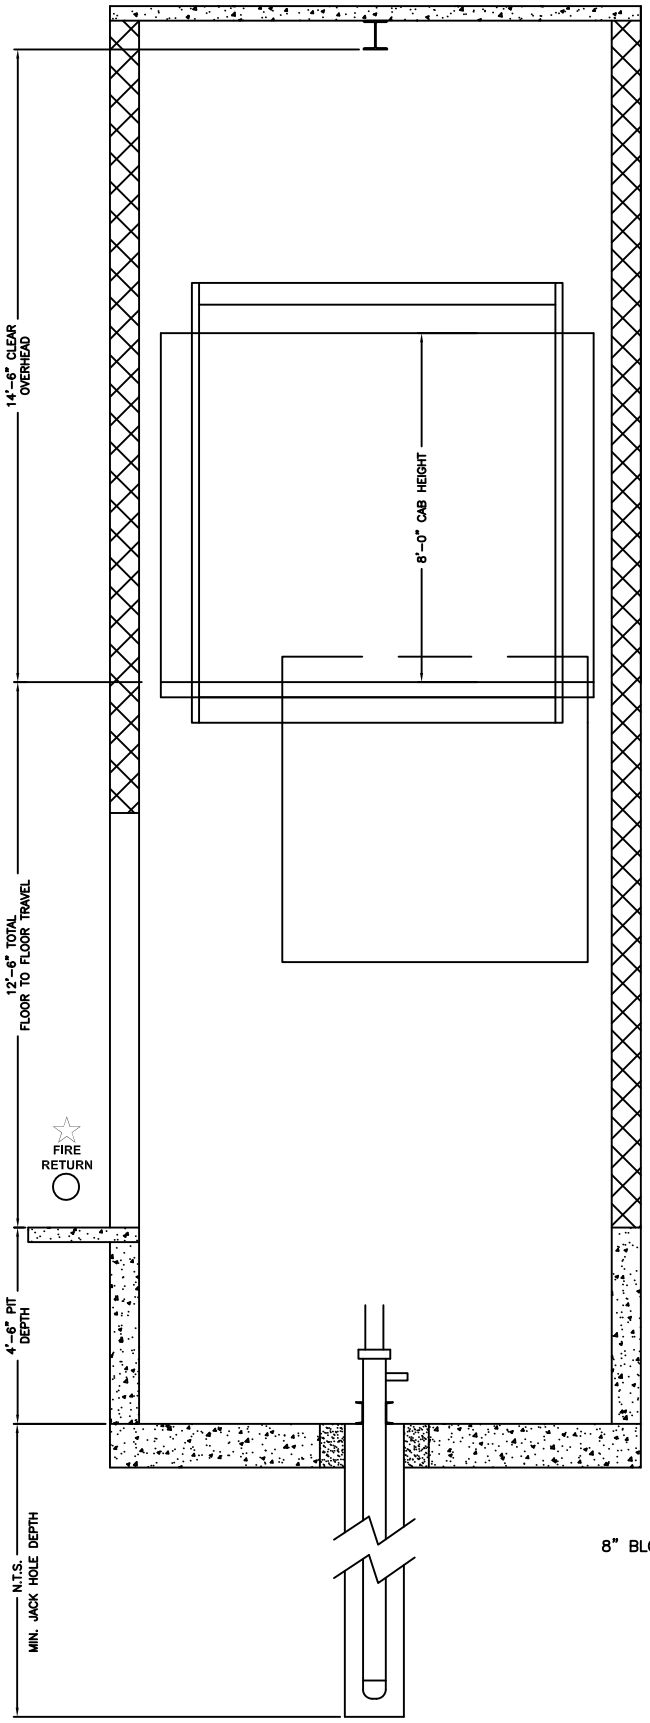

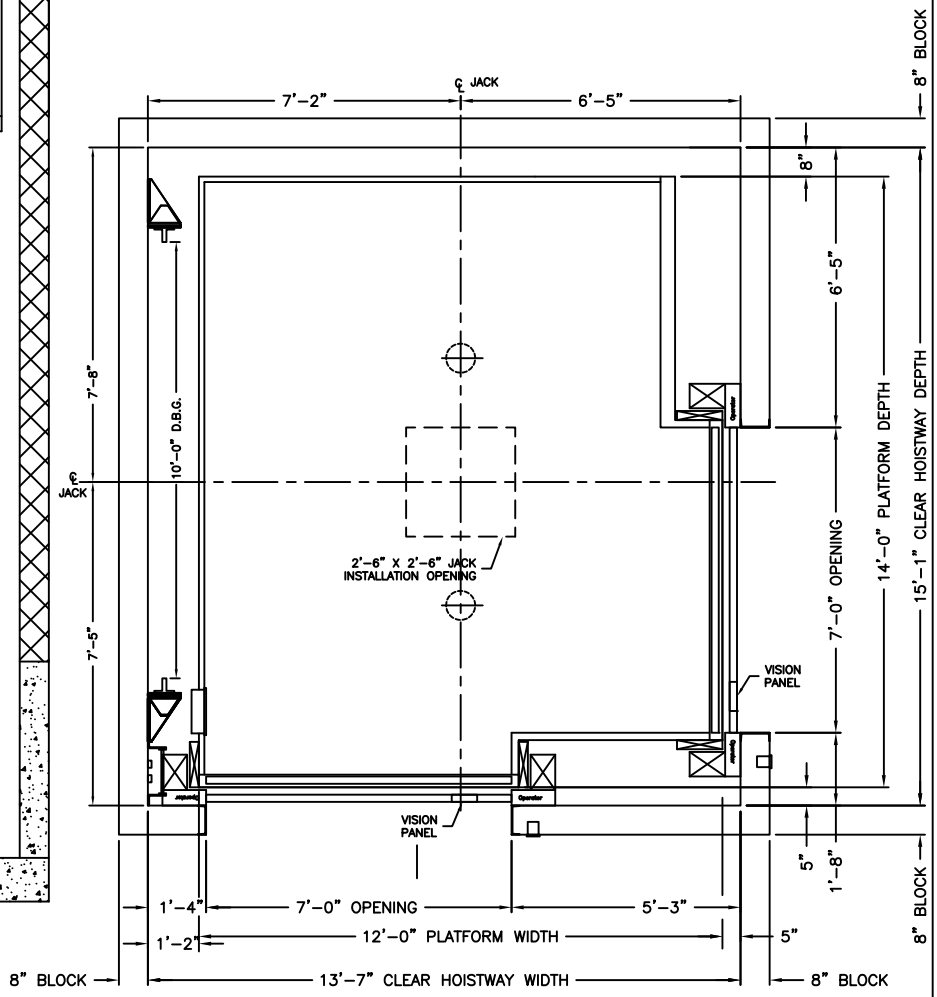

PLAN VIEW HOISTWAY

10000# CAPACITY F/R