MEI

Traction Freight
Elevation & Planview

MINNESOTA ELEVATOR, INC.

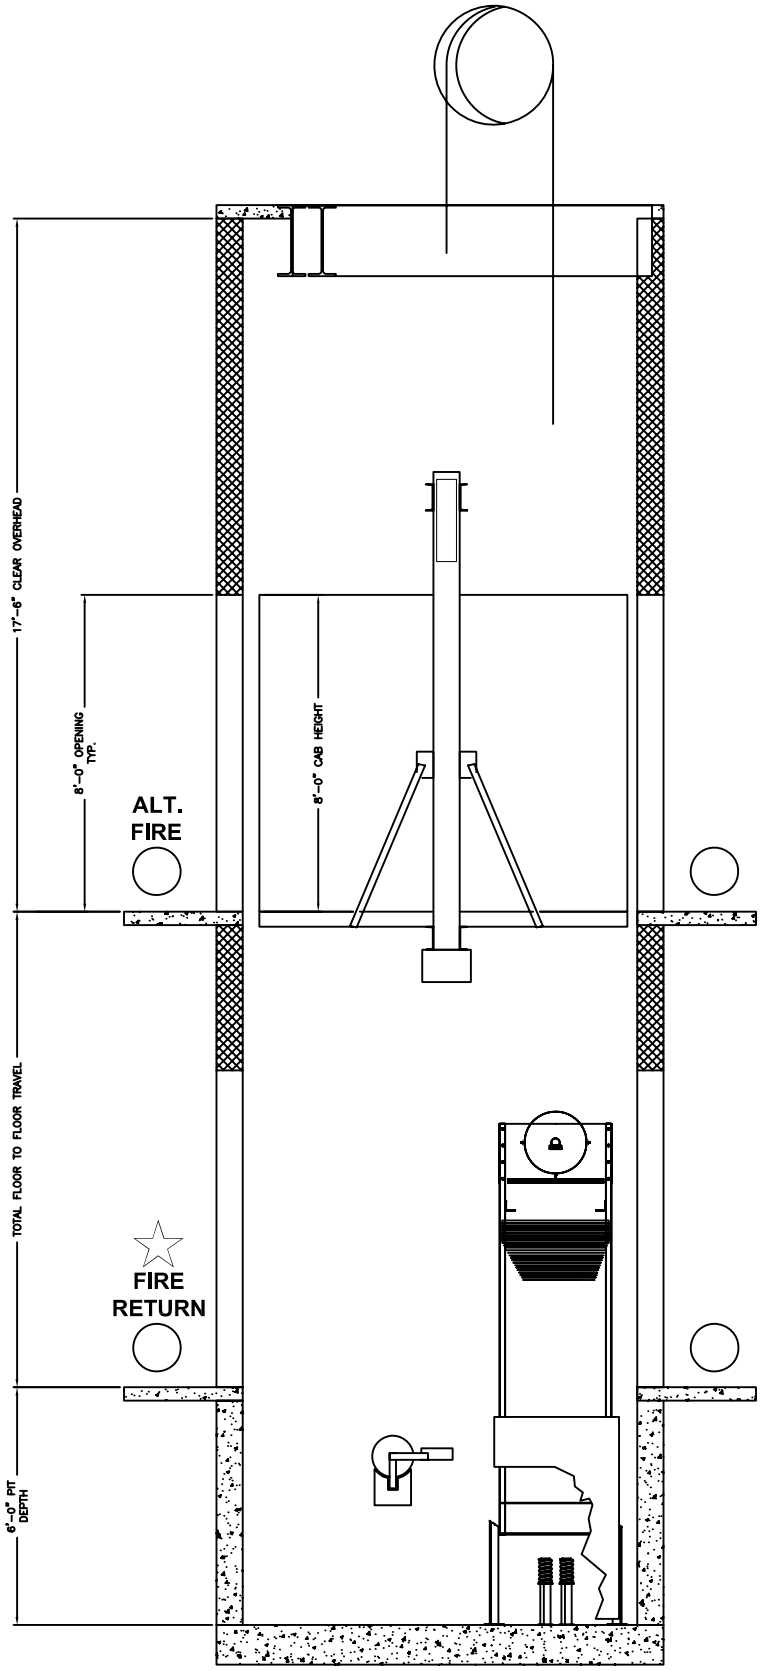

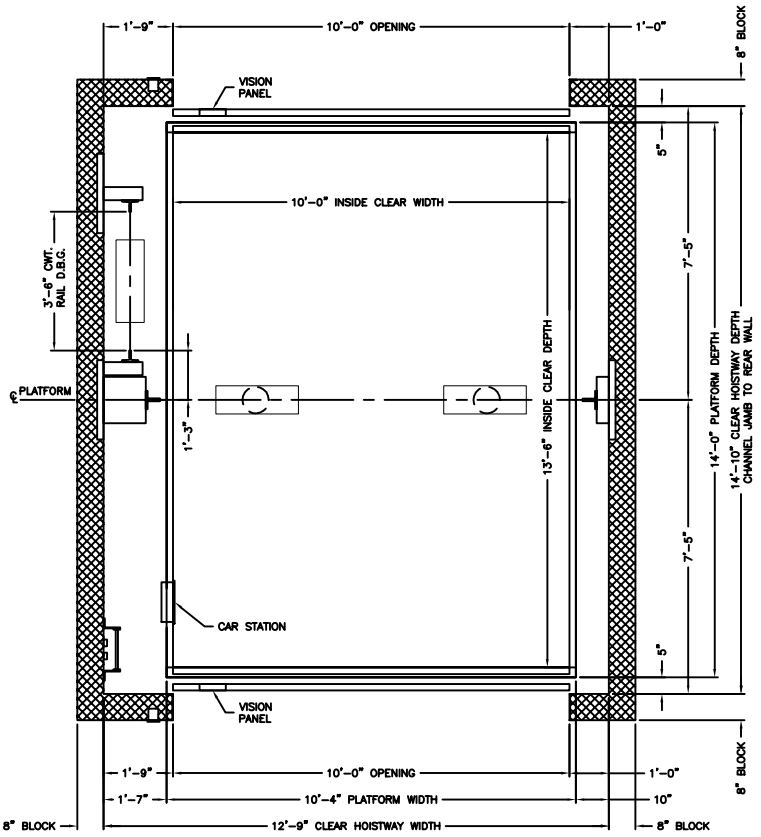

PLAN VIEW HOISTWAY

10000# CAPACITY F/R