# Roped Twin Passenger Elevation & Planview

**MINNESOTA ELEVATOR, INC.**

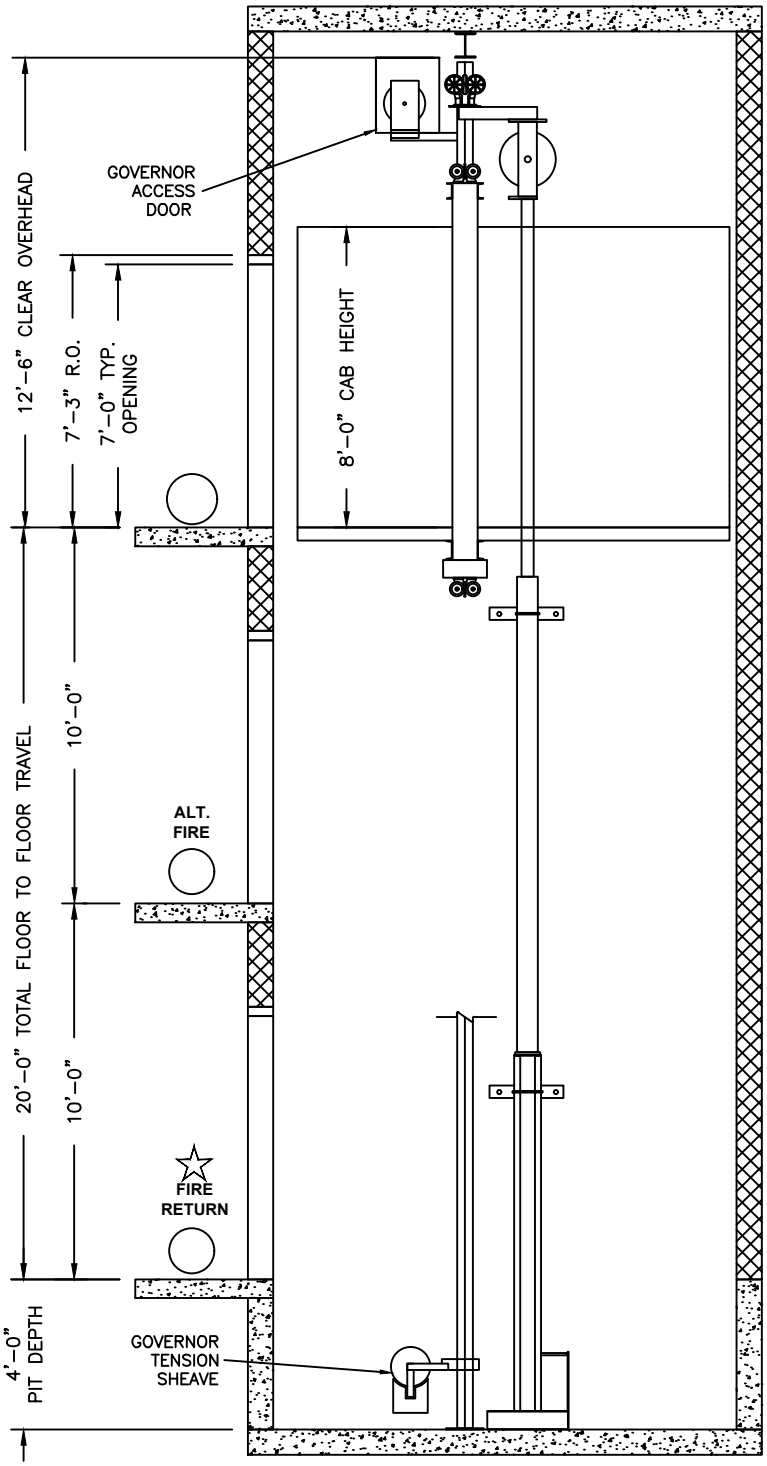


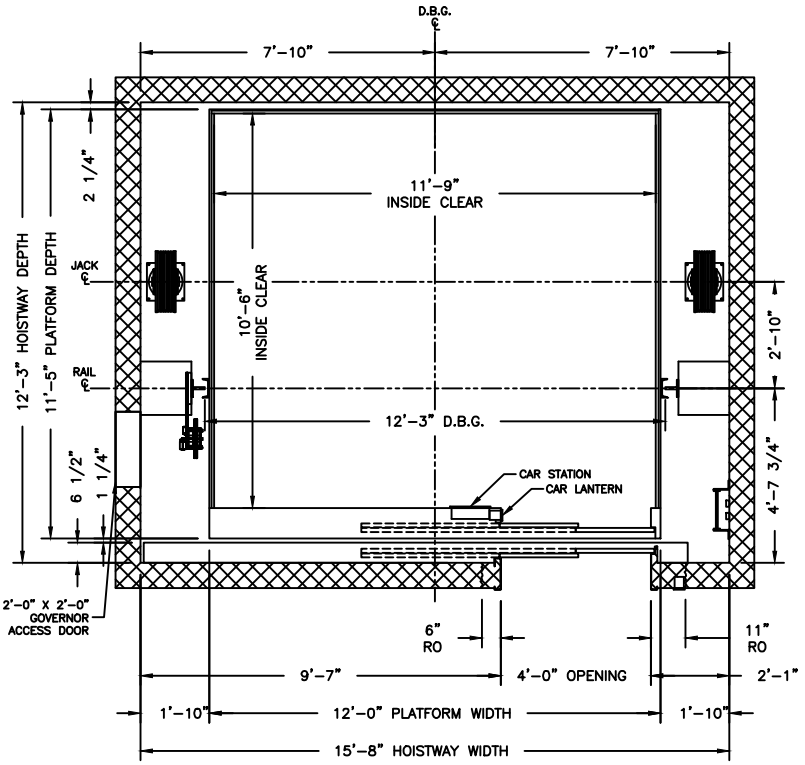


PLAN VIEW HOISTWAY

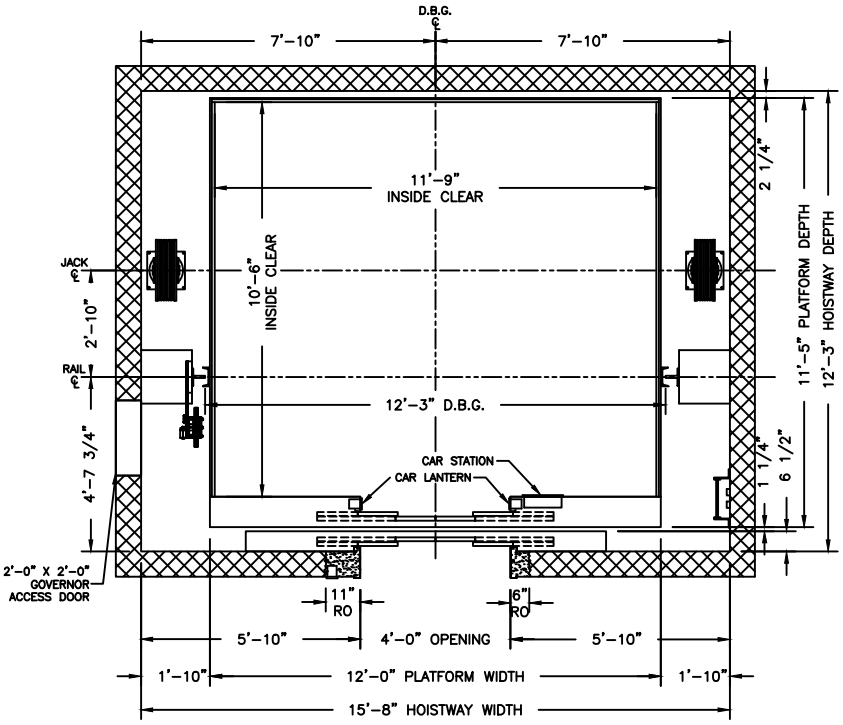


PLAN VIEW HOISTWAY

**15000# CAPACITY**