MEI	Traction Hospital Passenger Elevation & Planview	MINNESOTA ELEVATOR, INC.

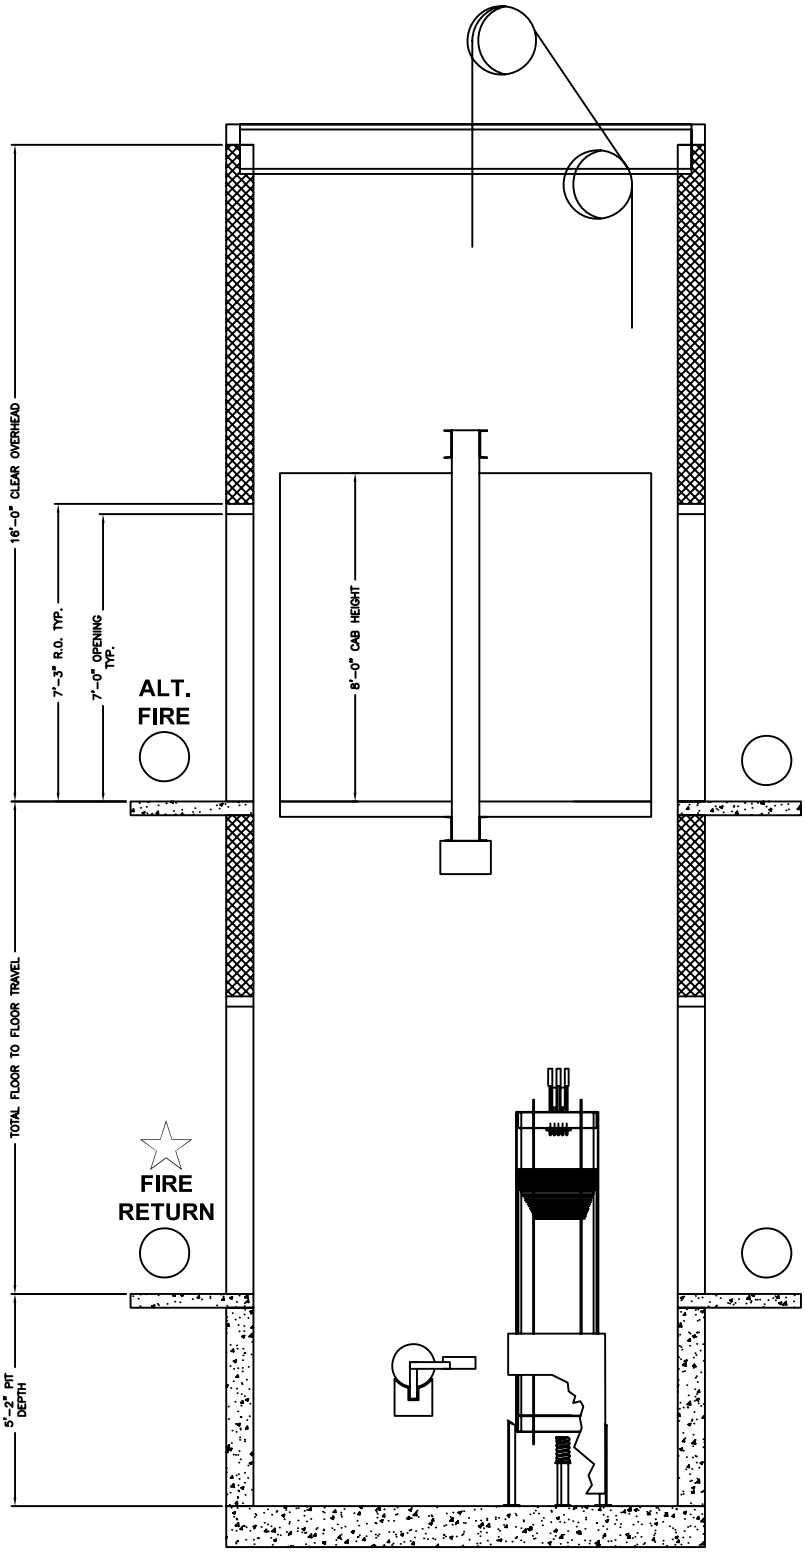

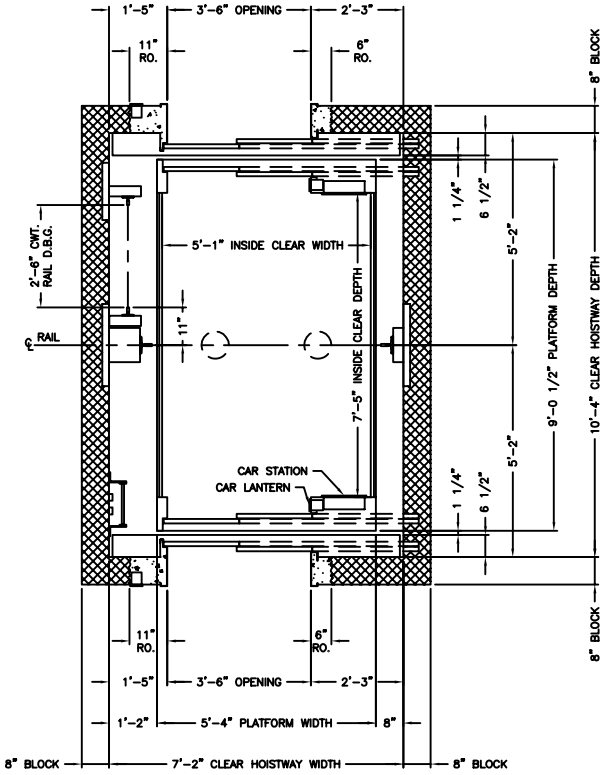

PLAN VIEW HOISTWAY

3500# CAPACITY F/R