Roped Twin Hospital Elevator
Elevation & Planview

MINNESOTA ELEVATOR, INC.

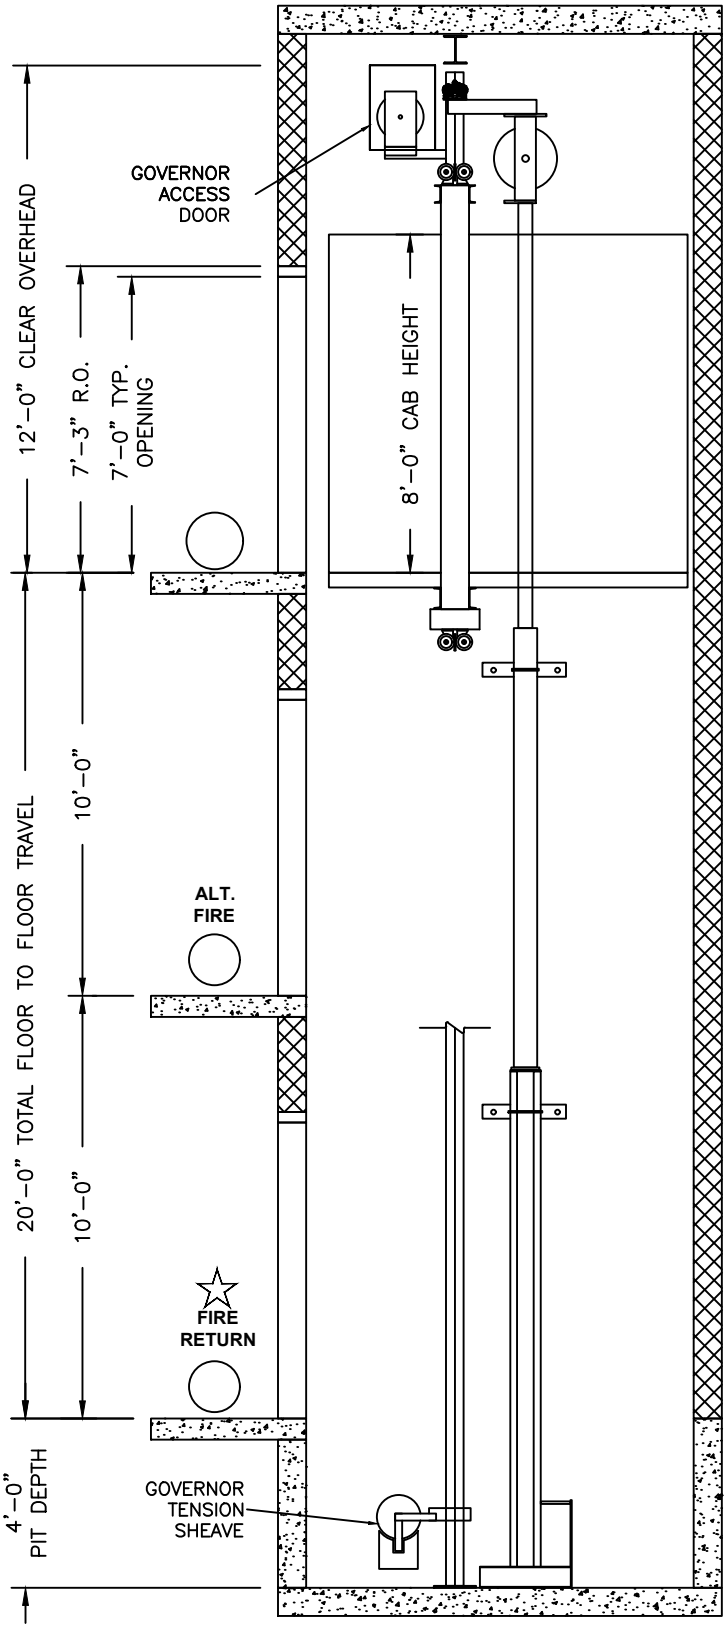

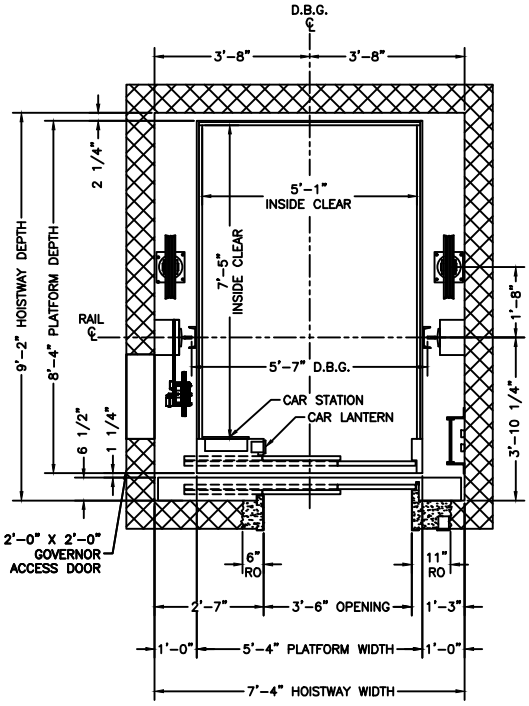

PLAN VIEW HOISTWAY

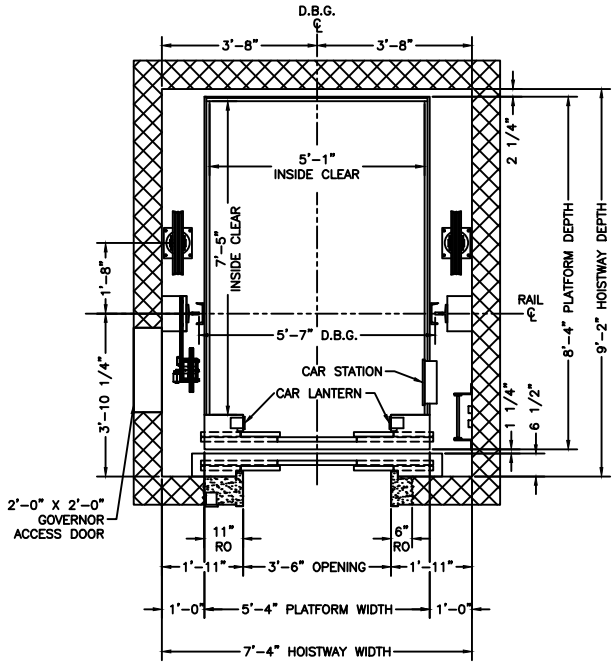

PLAN VIEW HOISTWAY

3500# CAPACITY HOSPITAL