Roped Twin Hospital Elevator
Elevation & Planview

MINNESOTA ELEVATOR, INC.

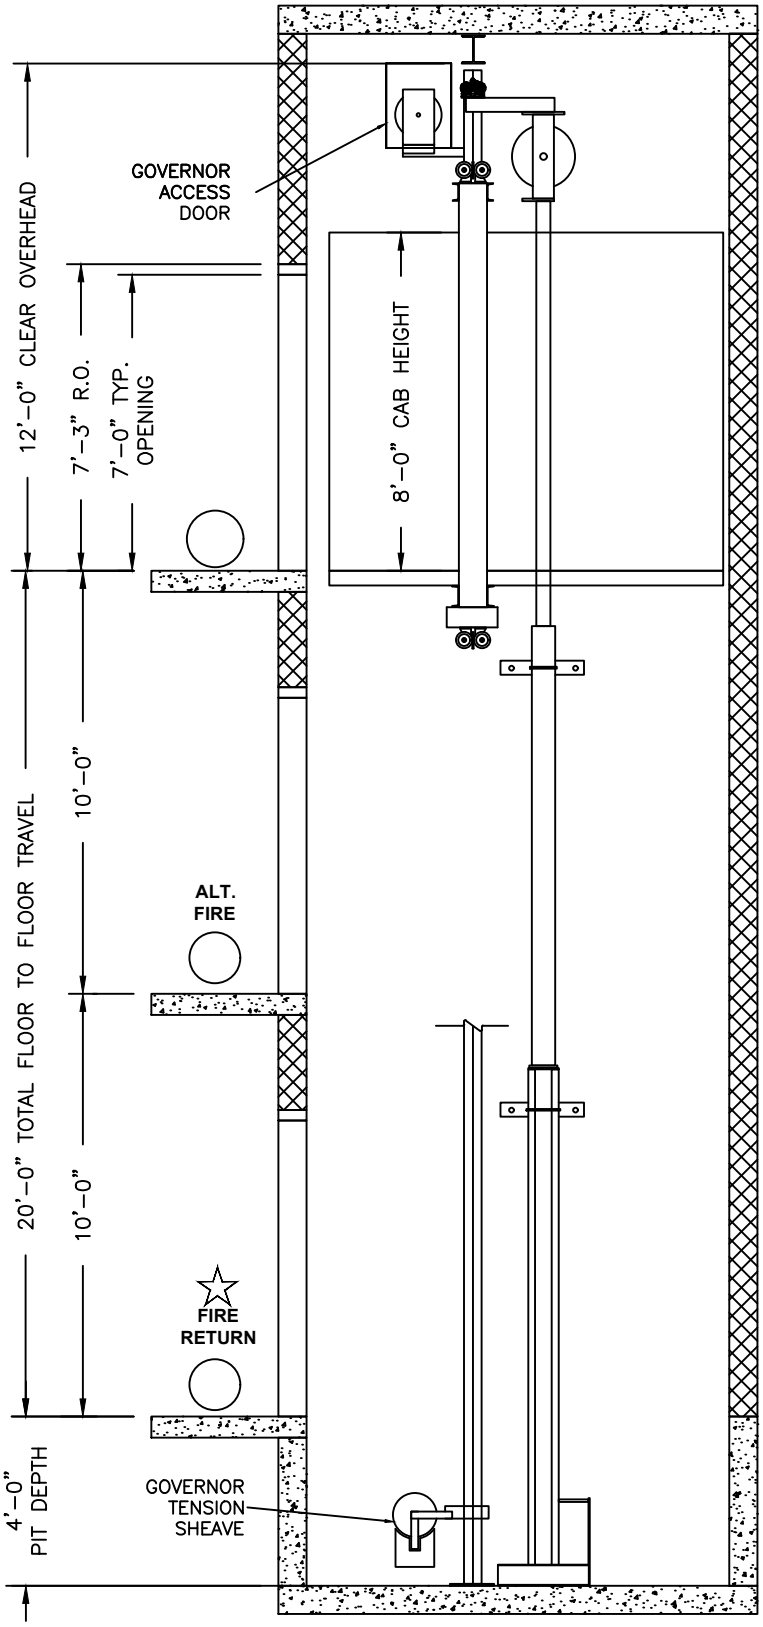

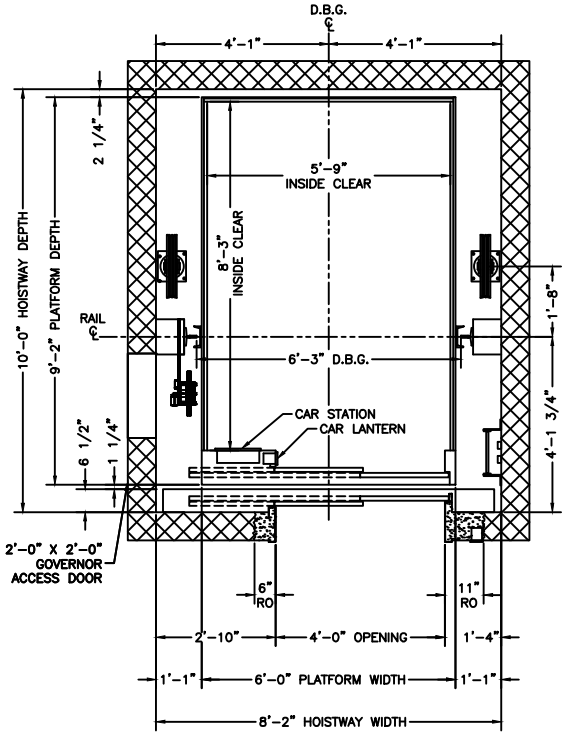

PLAN VIEW HOISTWAY

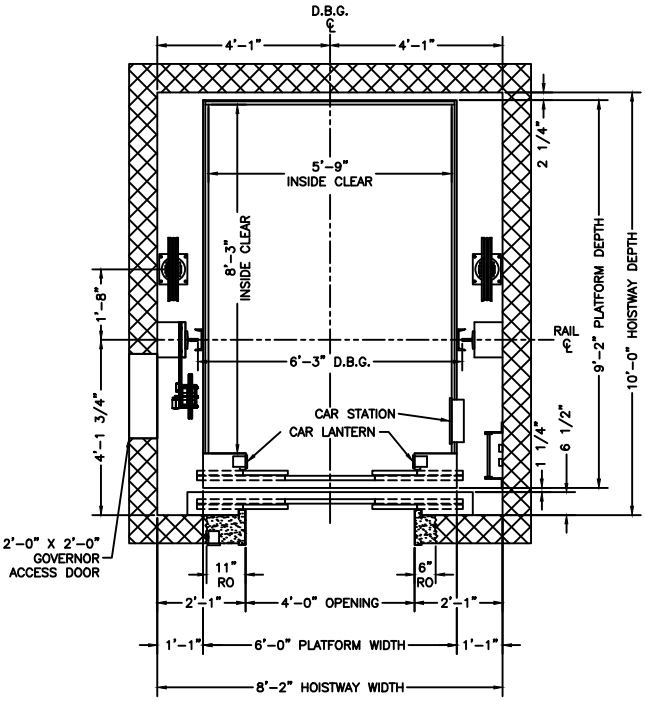

PLAN VIEW HOISTWAY

4500# CAPACITY HOSPITAL