Borehole Rear Slung Passenger Elevation & Planview

MINNESOTA ELEVATOR, INC.

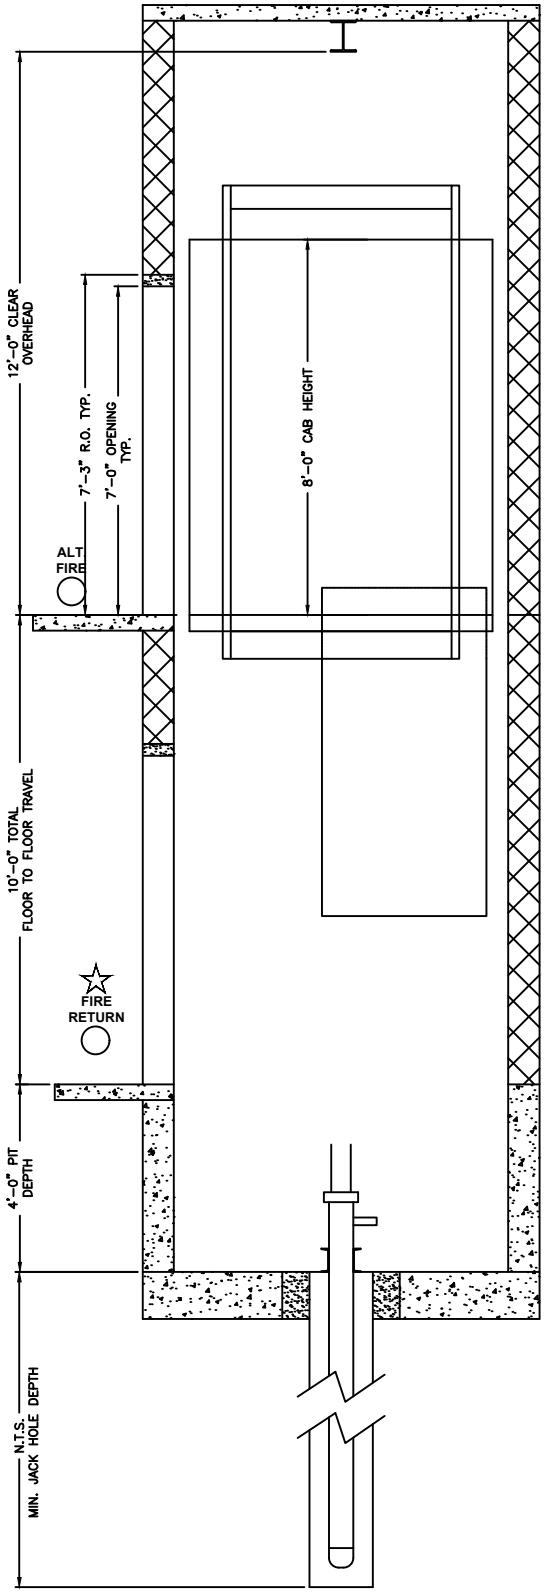

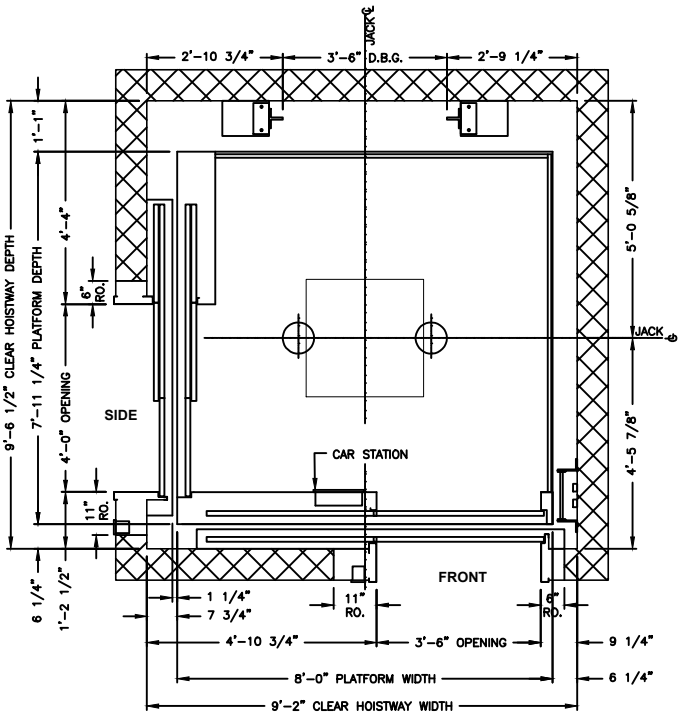

PLAN VIEW HOISTWAY

5000# CAPACITY PASSENGER