MEI

In Ground Passenger Elevation & Planview

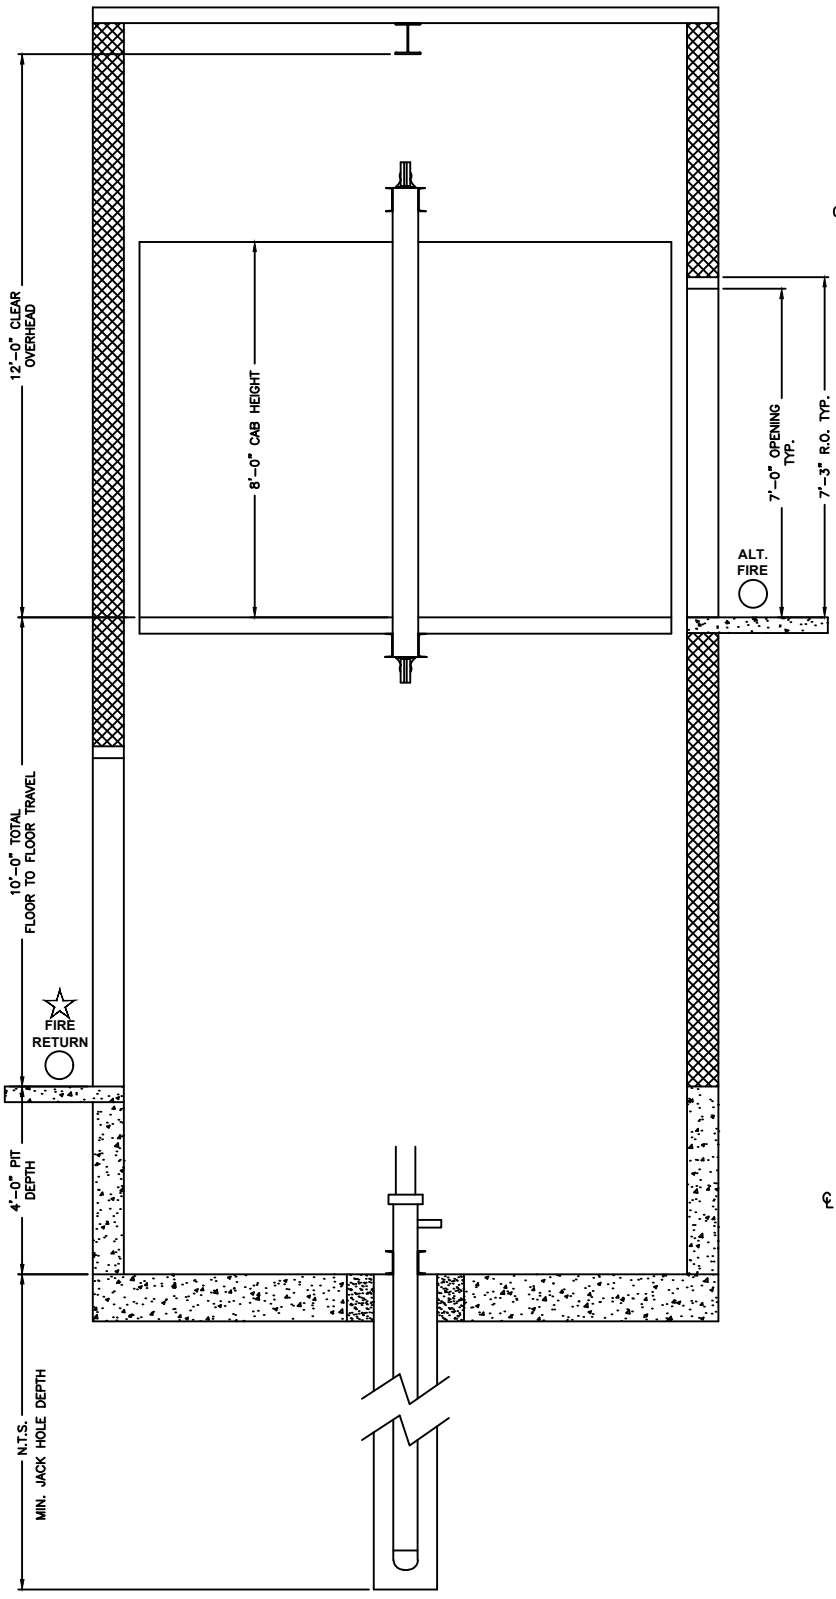

ELEVATION VIEW HOISTWAY

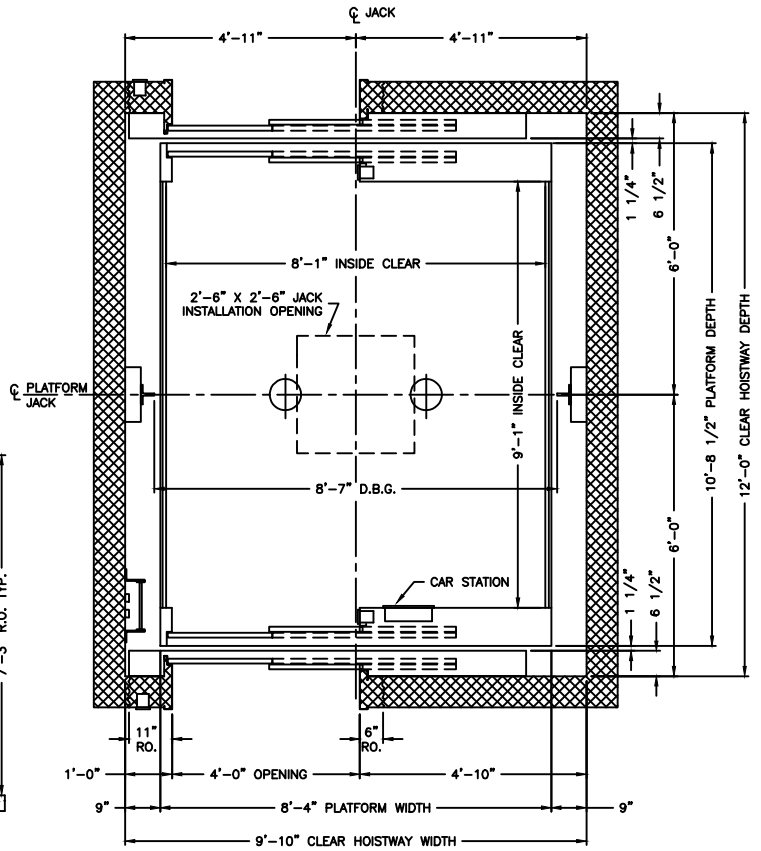

SIDE OPENING PLANVIEW

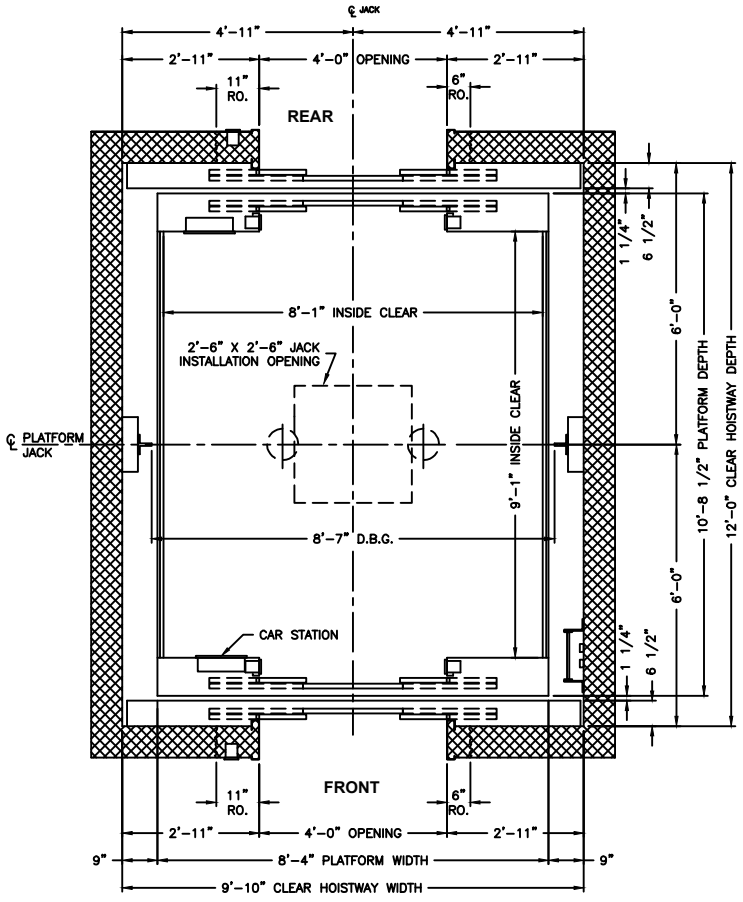

PLAN VIEW HOISTWAY

8000# CAPACITY F/R