Roped Twin Passenger Elevation & Planview

MINNESOTA ELEVATOR, INC.

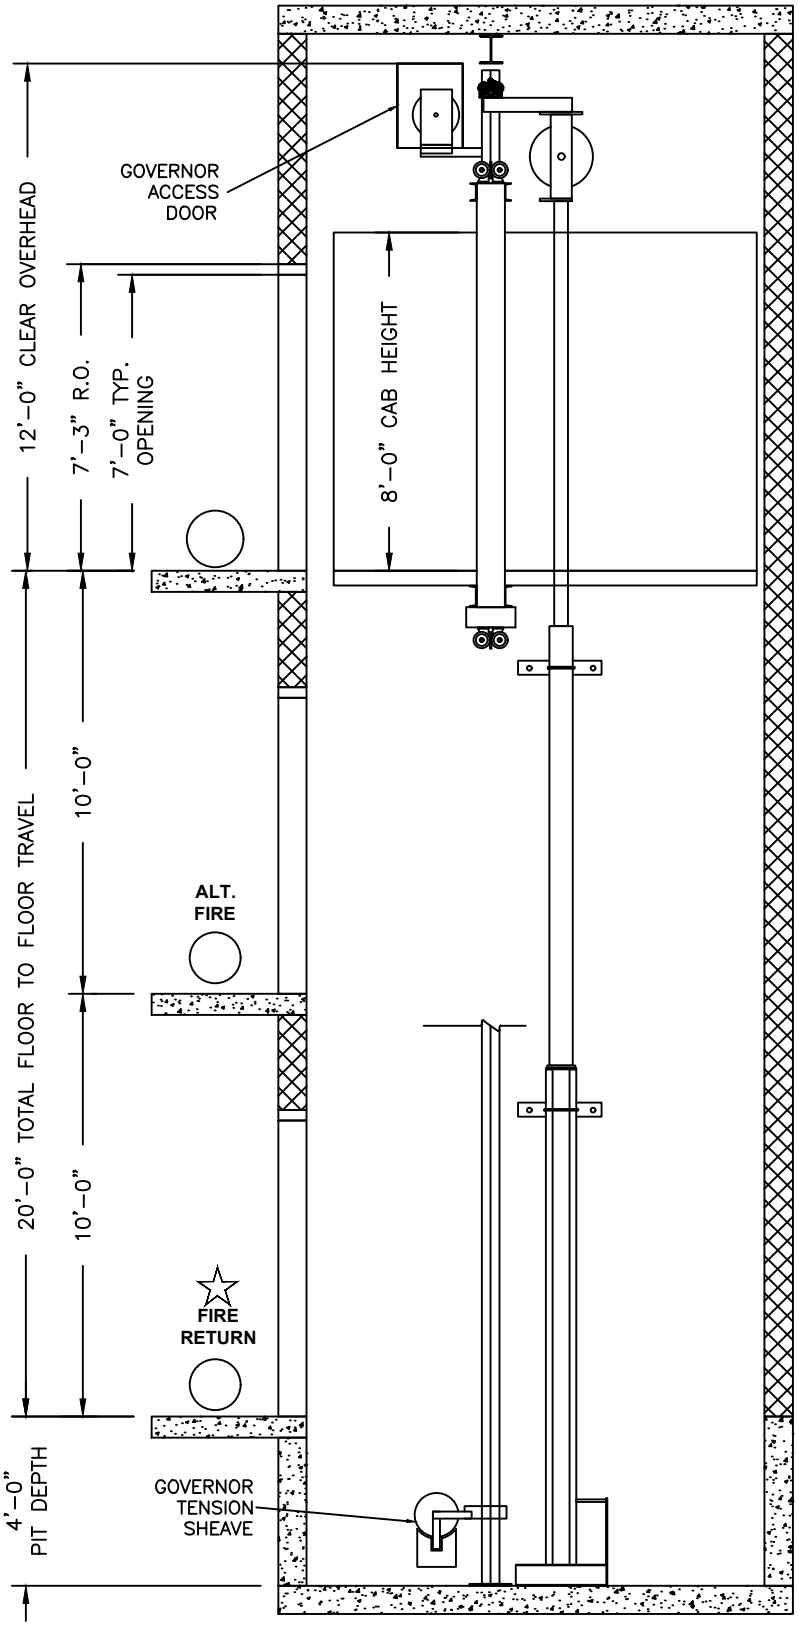

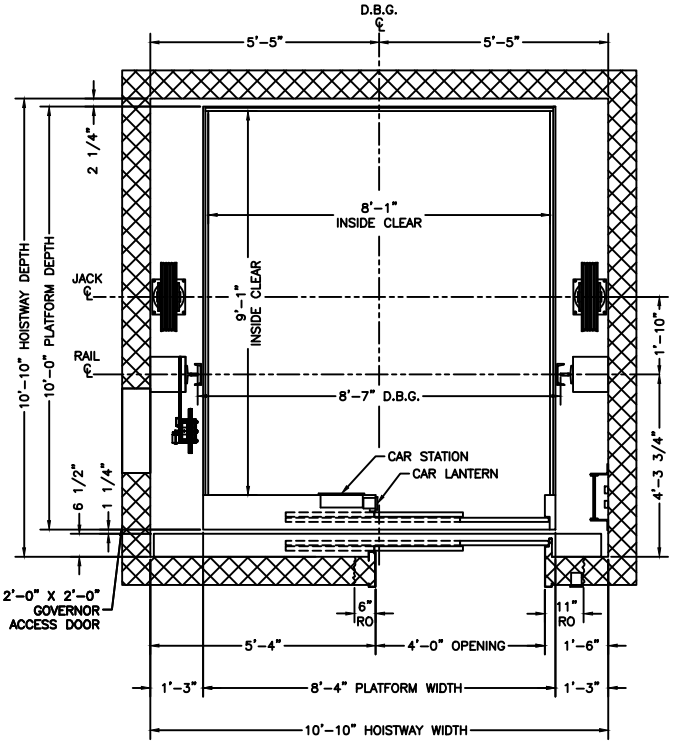

PLAN VIEW HOISTWAY

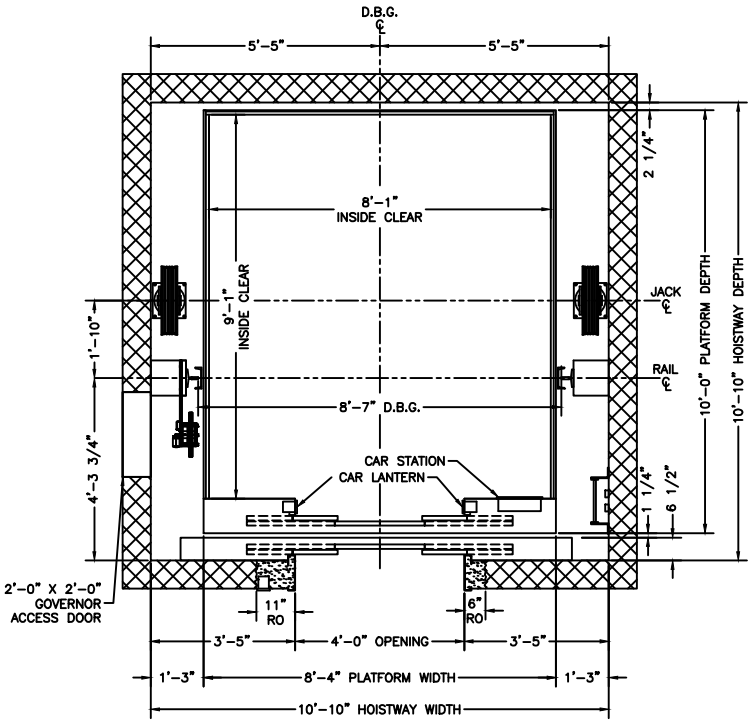

PLAN VIEW HOISTWAY

8000# CAPACITY