Traction Freight
Elevation & Planview

RELEVANT AS
OF JAN. 2022

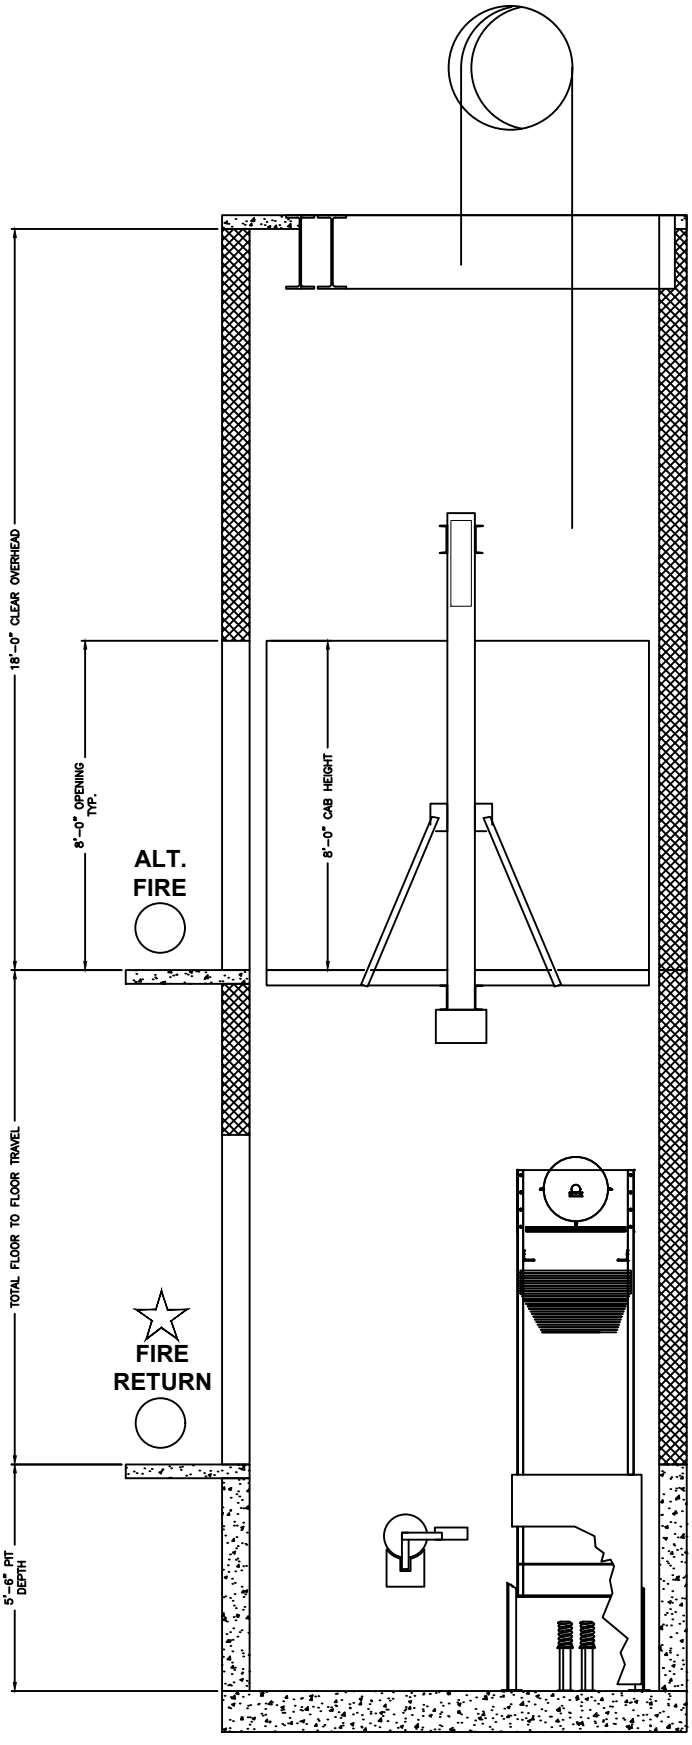

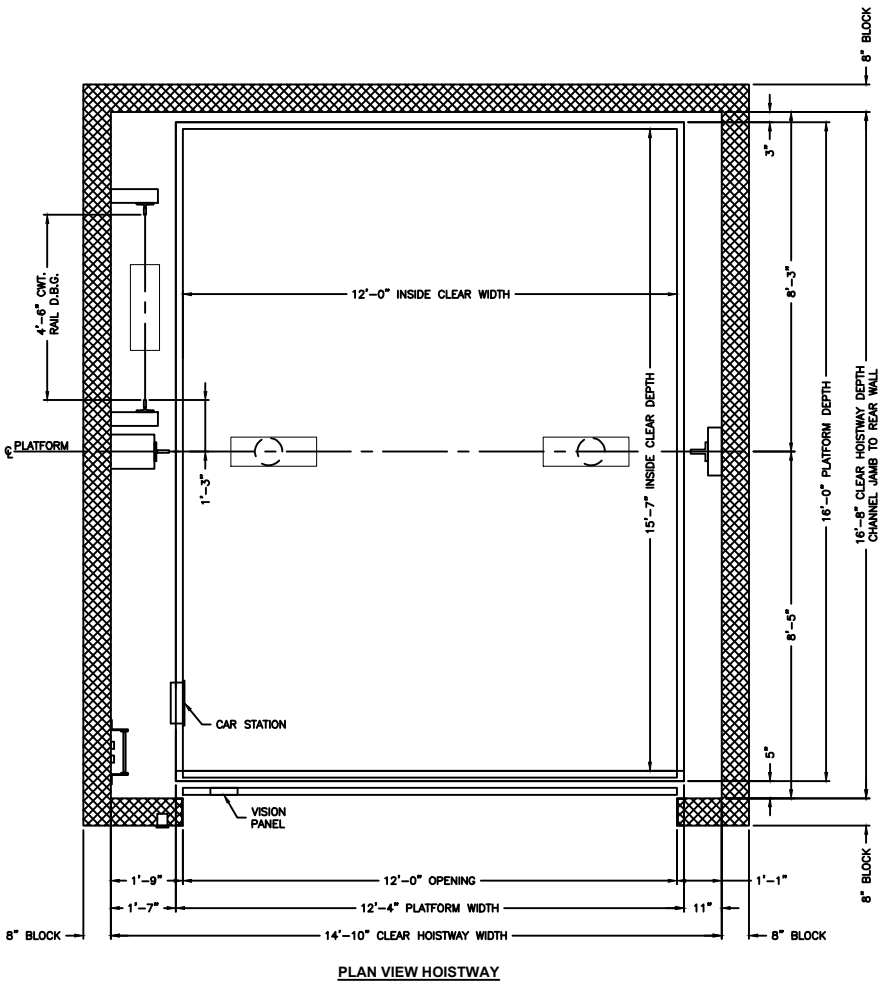

PLAN VIEW HOISTWAY

15000# CAPACITY